Permit #F00138395

FilmL.A., Inc.
6255 W Sunset Blvd, 12th Floor
Hollywood, CA 90028
t: (213)977-8600 - f: (213)977-8601
www.filmla.com

Summary Information

Permit No: F00138395 **Type of Permit:** FILMING **Release Date:** 06/04/2018

Production Company LIVE MEDIA GROUP

Insured Company Name LIVE MEDIA GROUP
Contact Phone No. 1 818-522-7272
Contact Phone No. 2
Fax
Address 26660 AGOURA RD
CALABASAS, California 91302

Production Title INCREDIBLES 2 Q AND A

Type of Production TV Webisode/Mobisode/Podcast

Producer Doug Shellow

Director Brad Sexton

1st AD None None

Production Manager Doug Shellow

FilmL.A. Coordinator Carri Stevens

Location Manager Doug Shellow
Primary Phone Mobile - 310-963-9008
Secondary Phone Office - 818-435-3007

Location Assistant Greg Shellow
Primary Phone Mobile - 818-522-7272
Secondary Phone

Fees

Permit Delivery Fee	$58.00
Notification Charge	$164.00
FILMLA NON-REFUNDABLE FILM APPLICATION FEE	$660.00
LA CITY LANE AND STREET CLOSURE FEE	$312.00
LA CITY FIRE DEPARTMENT SPOT CHECK SURCHARGE	$85.00

Total Permit Fee $1,279.00

Number of Locations 1

NOT A PERMIT

FilmL.A., Inc.
6255 W Sunset Blvd, 12th Floor
Hollywood, CA 90028
t: (213)977-8600 - f: (213)977-8601
www.filmla.com

Summary Information — Location

Permit Number	F00138395	**Location Manager**	Doug Shellow
Production Company	LIVE MEDIA GROUP	Primary Phone	Mobile - 310-963-9008
Insured Company	LIVE MEDIA GROUP	Secondary Phone	Office - 818-435-3007
Production Title	INCREDIBLES 2 Q AND A		

Location Address 10250 Santa Monica Blvd, Los Angeles, CA, 90067

Location Type Mall

Prep Dates 6/6/2018 - 6/6/2018 09:00 - 17:30 1 day

Film Dates 6/6/2018 - 6/6/2018 17:30 - 18:00 1 day

Strike Dates 6/6/2018 - 6/6/2018 18:00 - 21:00

Open or Closed to the Public Open

Generic Conditions

*LA CITY AND/OR LA COUNTY FIRE CHECKLIST ATTACHED TO FINAL PERMIT. THE PERMITEE IS RESPONSIBLE FOR COMPLETING CHECKLIST PRIOR TO FILMING ACTIVITY AT THIS LOCATION. NON COMPLIANCE MAY RESULT IN ASSIGNMENT OF A FIRE OFFICER.
All travel lanes and bike lanes shall be closed per the WATCH manual.
May not interfere with adjacent traffic lanes or adjacent bike lane
Must Maintain 5' Clearance on Sidewalks/Walkways
Must maintain local/emergency access
No cast or crew parking on area streets
Number of uniformed officers listed on the permit is a minimum requirement.
Permittee remains responsible for deploying a sufficient number of uniformed officers to provide traffic and crowd control to ensure the safety of the film crew and the public.
Traffic control must be done in accordance w/MUTCD
Traffic Officers Required
Uniformed officers shall have a copy of the film permit in their possession and are required to confirm that all traffic control signage devices are in place.

Please see attached document LIVE MEDIA GROUP CONSTELLATION BLVD -LOS ANGELES.pdf

Equipment on Location

Type	Quantity
10 Ton Truck	1
5 or 10 ton trucks	1
Cast/Crew vehicles	32
Generator	1

Personnel on Location

Type	Quantity
Audience Members	250
Cast	12
Crew	20
Off-Duty/Retired LAPD Officer(s)	1

NOT A PERMIT

FilmL.A., Inc.
6255 W Sunset Blvd, 12th Floor
Hollywood, CA 90028
t: (213)977-8600 - f: (213)977-8601
www.filmla.com

Summary Information — Location

Permit Number	F00138395	**Location Manager**	Doug Shellow
Production Company	LIVE MEDIA GROUP	Primary Phone	Mobile - 310-963-9008
Insured Company	LIVE MEDIA GROUP	Secondary Phone	Office - 818-435-3007
Production Title	INCREDIBLES 2 Q AND A		

Spot Check 1

Filming Activities Camera on sticks; Equipment on property; Interior Dialogue;

Jurisdiction **Political:** Los Angeles City - Council District 05 **Police:** Los Angeles Police Department **Fire:** Los Angeles City

Thomas Guide **Page:** 632 **Grid:** D3

Approvals

FILML.A. CLOSURES	Adrian Fayad
LOS ANGELES CITY DEPARTMENT OF PUBLIC WORKS	Vanessa Martin
LOS ANGELES CITY POLICE DEPARTMENT	Gabriel Martinez

Coordinator Note SPOTCHECK APPROVED BY INSPECTOR RAMIREZ

Coordinator Note No cabling in aisles, exits to remain free and clear of obstructions

Parking

Base Camp
Location Type : Filming Location

Crew Parking
Location Type : Filming Location

Parking Notes
Crew will park in the Westfield Century City Mall parking structure.

Lane / Full Closure N/S CURB LANE ON CONSTELLATION BLVD., FROM 125' EAST OF CENTURY PARK WEST - EAST 250'

MUST LEAVE TWO LANES OF TRAFFIC OPEN FROM 1700 - 1800

Approximate Footage 0 - 300

Date(s) 6/6/2018 to 6/6/2018 **Time(s)** 09:00 to 21:00

NOT A PERMIT

CLOSURE DATE: 6/6/2018
TIME: 9AM - 9PM

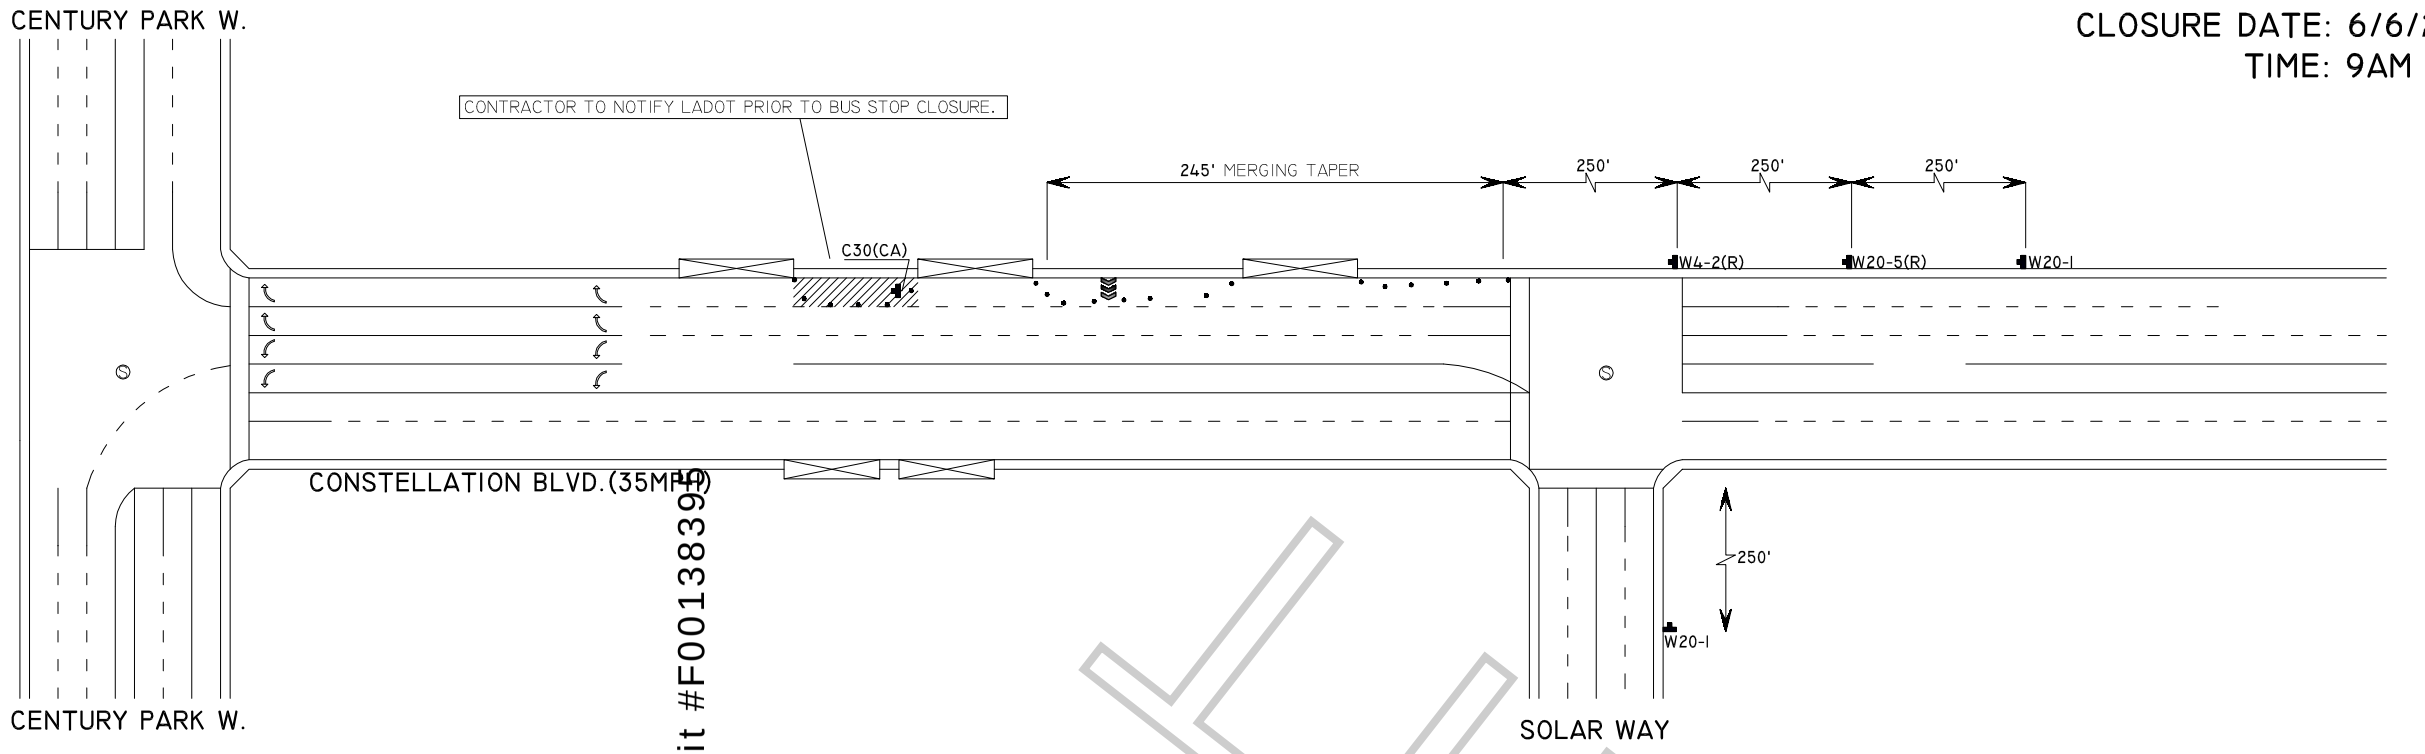

Permit #F00138395

TRAFFIC CONTROL PLAN GENERAL NOTES

1. All work and material shall comply with the 2014 California Manual on Uniform Traffic Control Devices (CA MUTCD).
2. All striping and markings shall conform to the State of California Standard Plans and Specifications.
3. The contractor shall provide for access to all adjacent prcperties.
4. Flashing yellow beacons, Type-B, shall be used on all W20-1 signs and on all Type-III barricades guarding the work area overnight.
5. All signs shall be reflectorized and standard size.
6. All tubular delineators shall be 36" minimum height and cones shall be 28" minimum height, reflectorized and maintained erect in the indicated position at all times, and shall be repaired, replaced or cleaned as necessary to preserve their appearance and continuity and shall include a 12" high-intensity reflectorized sleeve, if used during night time hours.
7. The contractor shall maintain, on a continuous basis, all signs, delineators, barricades, etc., to insure proper flow and safety of traffic during construction.
8. The contractor shall have all signs, delineators, barricades, etc. properly installed prior to commencing construction.
9. The contractor shall cover or remove all conflicting signs.
10. Construction operations shall be conducted in such a manner as to cause as little inconvenience as possible to abutting property owners.
11. Additional traffic controls, traffic signs or barricades may be required in the field. The contractor shall be responsible for the placement of any additional devices necessary to assure safety the public at all times during construction.
12. Exact location and type of construction signs shall be directed the City Engineer based upon construction conditions.
13. No lane closures on arterial street will be permitted between the hours of 7:00 am and 9:00 am or 3:00 pm and 6:00 pm.
14. Move delineators and/or cones to the edge line stripe during non-working hours. Remove barricades etc. from travel lane. See note 11.
15. Remove or turn signs during non-working hours.
16. All conflicting lines, existing curb paint and markings shall be removed by wet sandblasting or other approved method prior to installation of new/temporary striping. All conflicting raised pavement markers shall be removed. Pavement that is damaged due to removal of markings shall be repaired to the satisfaction of the City Engineer. The contractor shall implement best management practices to ensure no run-off to the storm drain system.
17. The contractor shall replace any and all striping and pavement markings disrupted or removed during this construction to the satisfaction of the City Engineer.
18. A minimum of 5 feet clearance shall be maintained between any open excavation and adjacent travel lanes open to traffic.
19. The contractor shall provide flaggers as deemed necessary by the City Engineer. Flaggers shall comply with Chapter 6E "Flagger Control" of the 2014 CA MUTCD.
20. The contractor shall comply with the requirements of the American Disability Act (ADA) as related to pedestrian access and shall maintain pedestrian access at all times per ADA requirements. Sidewalk closure/detour shall comply with the CalTrans standards.
21. Place additional "LANE CLOSED" C30(CA) signs on Type-II barricades as directed by the City Engineer throughout extended work areas in each lane that is closed. Install "OPEN TRENCH" C27(CA) signs whenever an open excavation area exists adjacent to the traveled way.
22. The contractor shall post symbol "UNEVEN LANES", "STEEL PLATES AHEAD" or "BUMP" signs for pavement surface disruptions of ½ inch or greater. Pavement disruptions of 1 inch or greater shall have a beveled edge of four (4) horizontal to one (1) vertical.
23. The contractor shall install "CAUTION STEEL PLATES AHEAD" and/or "ROUGH ROAD" signs in advance of steel plate bridging.
24. The contractor shall notify _____ at _____ or any other affected transit services at least ten working days prior to construction regarding any affected locations.
25. The contractor shall notify affected schools, businesses, home owners, police and fire departments one (1) week prior to start of work.
26. Provide the contractor's 24 hour contact and telephone number for response to traffic control issues.
27. The contractor shall contact, a minimum of five (5) business days in advance, the City's traffic signal engineer to assure implementation of proper timing of affected traffic signals. The proper traffic signal timing shall be in effect at all times that the associated traffic controls are in place.

Legend:
W20-1=ROAD WORK AHEAD
W20-5(RT)=RIGHT LANE CLOSED AHEAD
W4-2(RT)=RIGHT LANE MERGE LEFT
C30(CA)=LANE CLOSED
G20-2=END ROAD WORK

Symbols:
= Sign
= Cone w/ Collar
= Work Area
= Type III Barricade
=Arrowboard
=Driveway

NORTH

REGISTERED PROFESSIONAL ENGINEER
CHIDI N. ONUMONU
No.046055
Exp.12-31-18
CIVIL
STATE OF CALIFORNIA

IF THIS LINE DOES NOT MEASURE ONE INCH, THEN TCP IS NOT TO SCALE DUE TO REPRODUCTION
0 1/2 1

N.T.S.

PROJECT LOCATION
CONSTELLATION BLVD. @ CENTURY PARK
LOS ANGELES, CA.

PROJECT CONTRACTOR
LIVE MEDIA GROUP

REVIEWED BY : _____ DATE : _____

R.C.E. : _____ EXP DATE : _____

PLANS PREPARED BY :
NAME : LUIS DIAZ DATE : 5/30/2018
AGENCY : HI-WAY SAFETY PHONE : 909-591-1781

Myers & Sons HI-WAY SAFETY Inc. your worksite armor
SALES-RENTALS
CHINO Office - 909-591-1781
Fax - 909-627-0999

PERMIT NUMBER

SHEET 1

ALWAYS